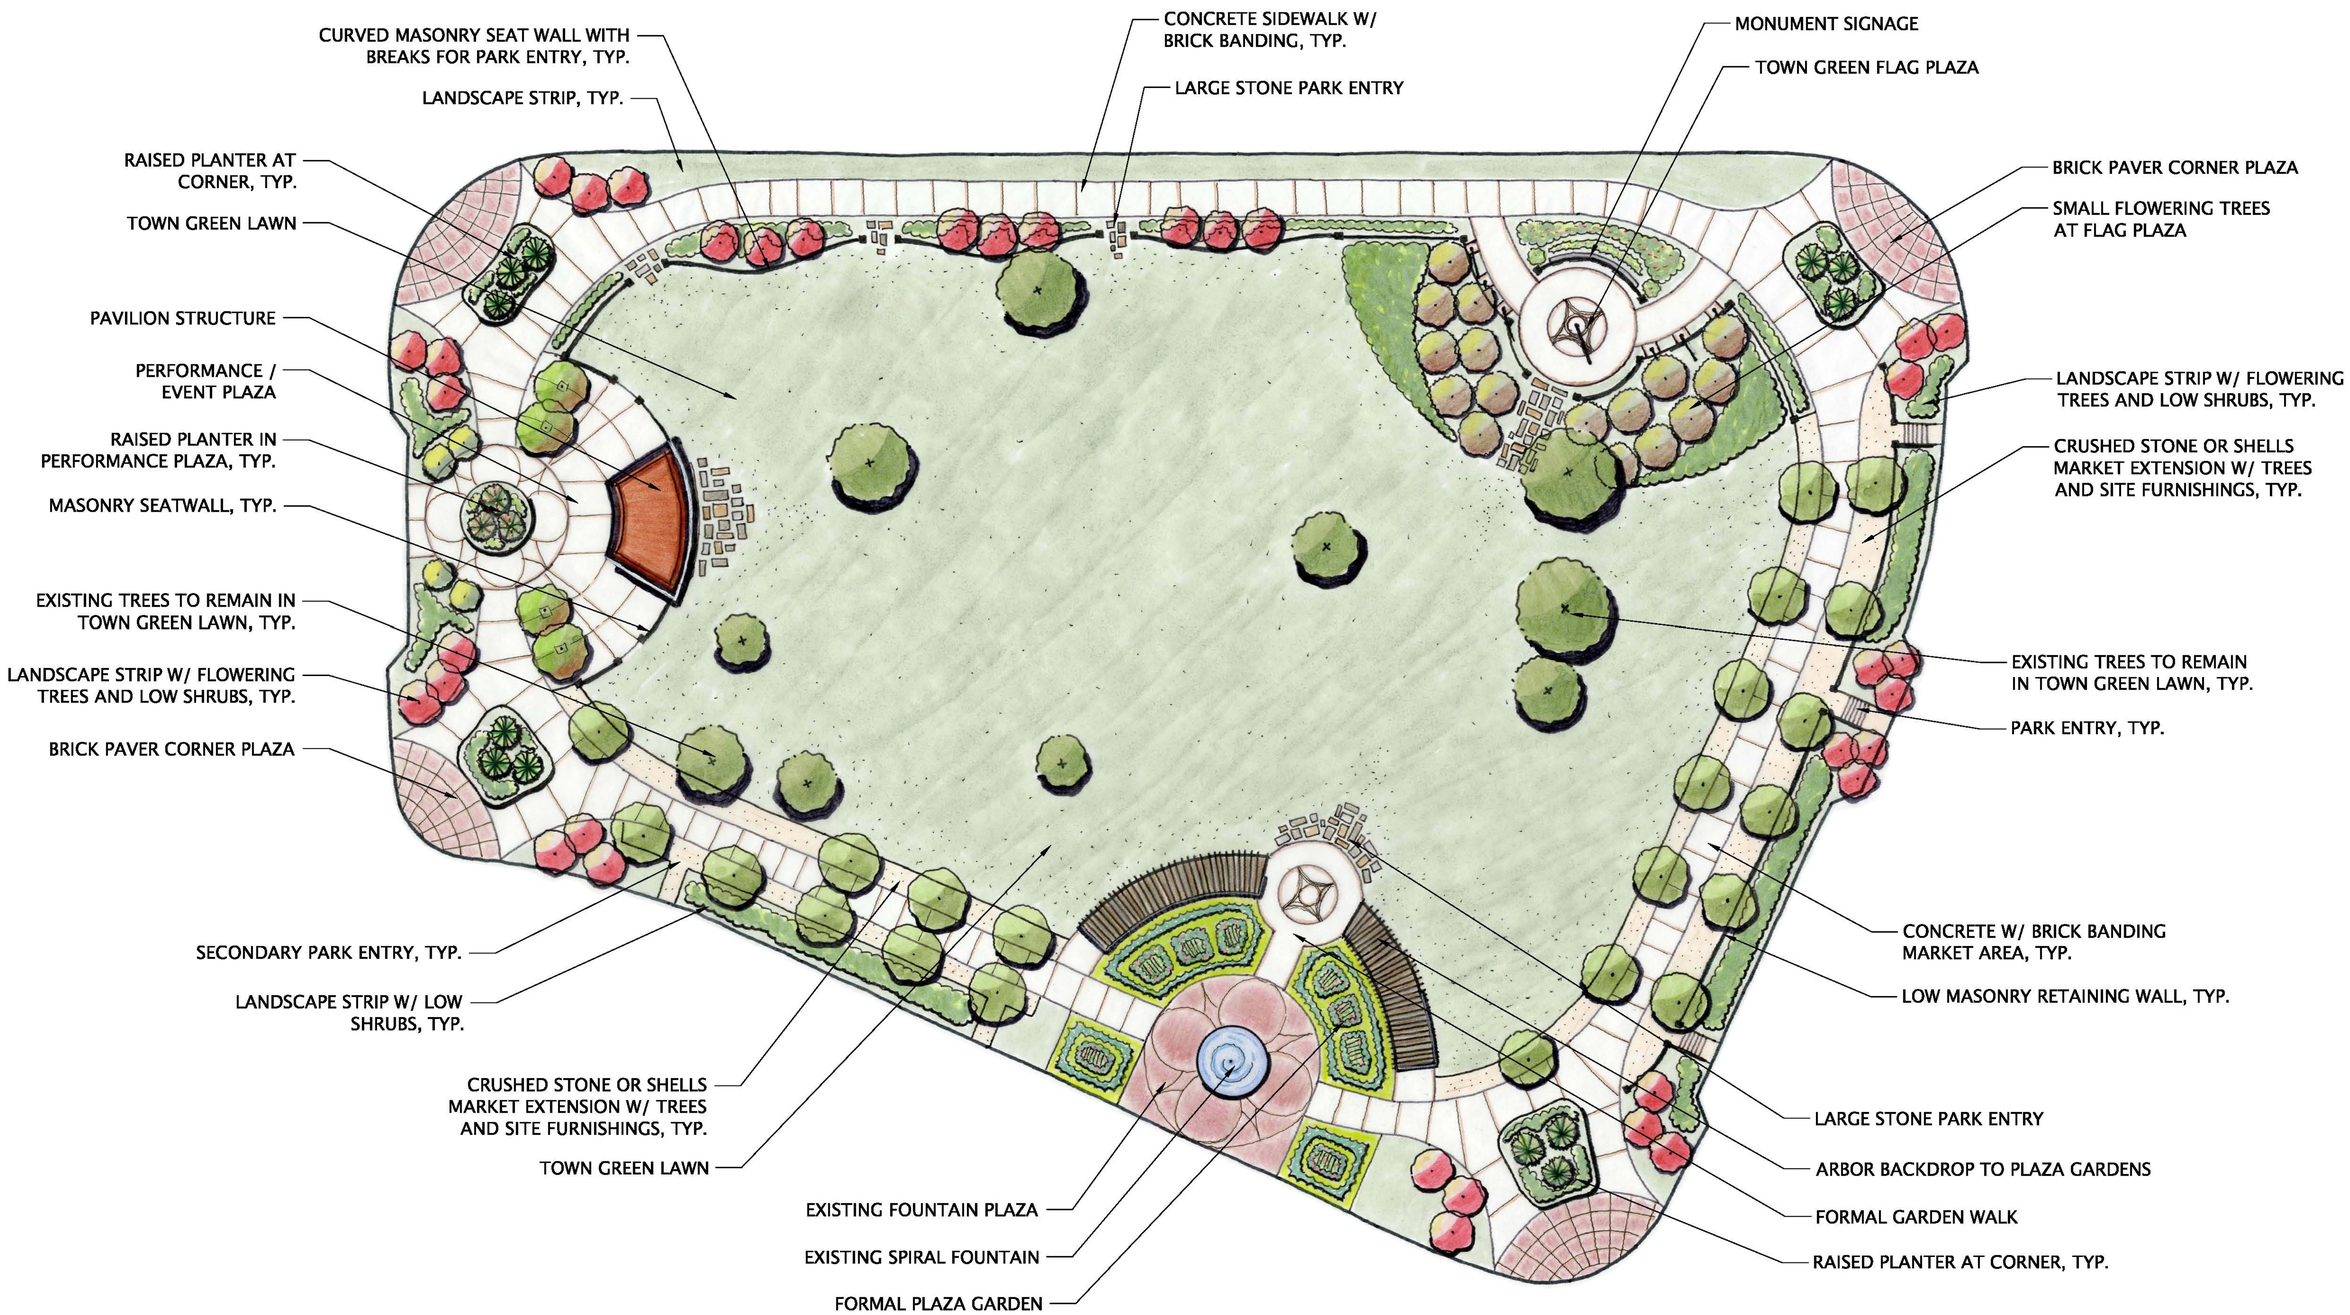

GARDEN CITY TOWN GREEN

CONCEPTUAL MASTER PLAN

PREPARED FOR:

GARDEN CITY, GEORGIA
MARCH 17, 2010

SCALE: 1"=30'

0 15 30 60 120

NORTH

park design studio
JB+a, Inc.
700 galleria parkway,
suite 400
atlanta, georgia 30339
770.803.0900
fax 770.805.0903
planning + landscape architecture